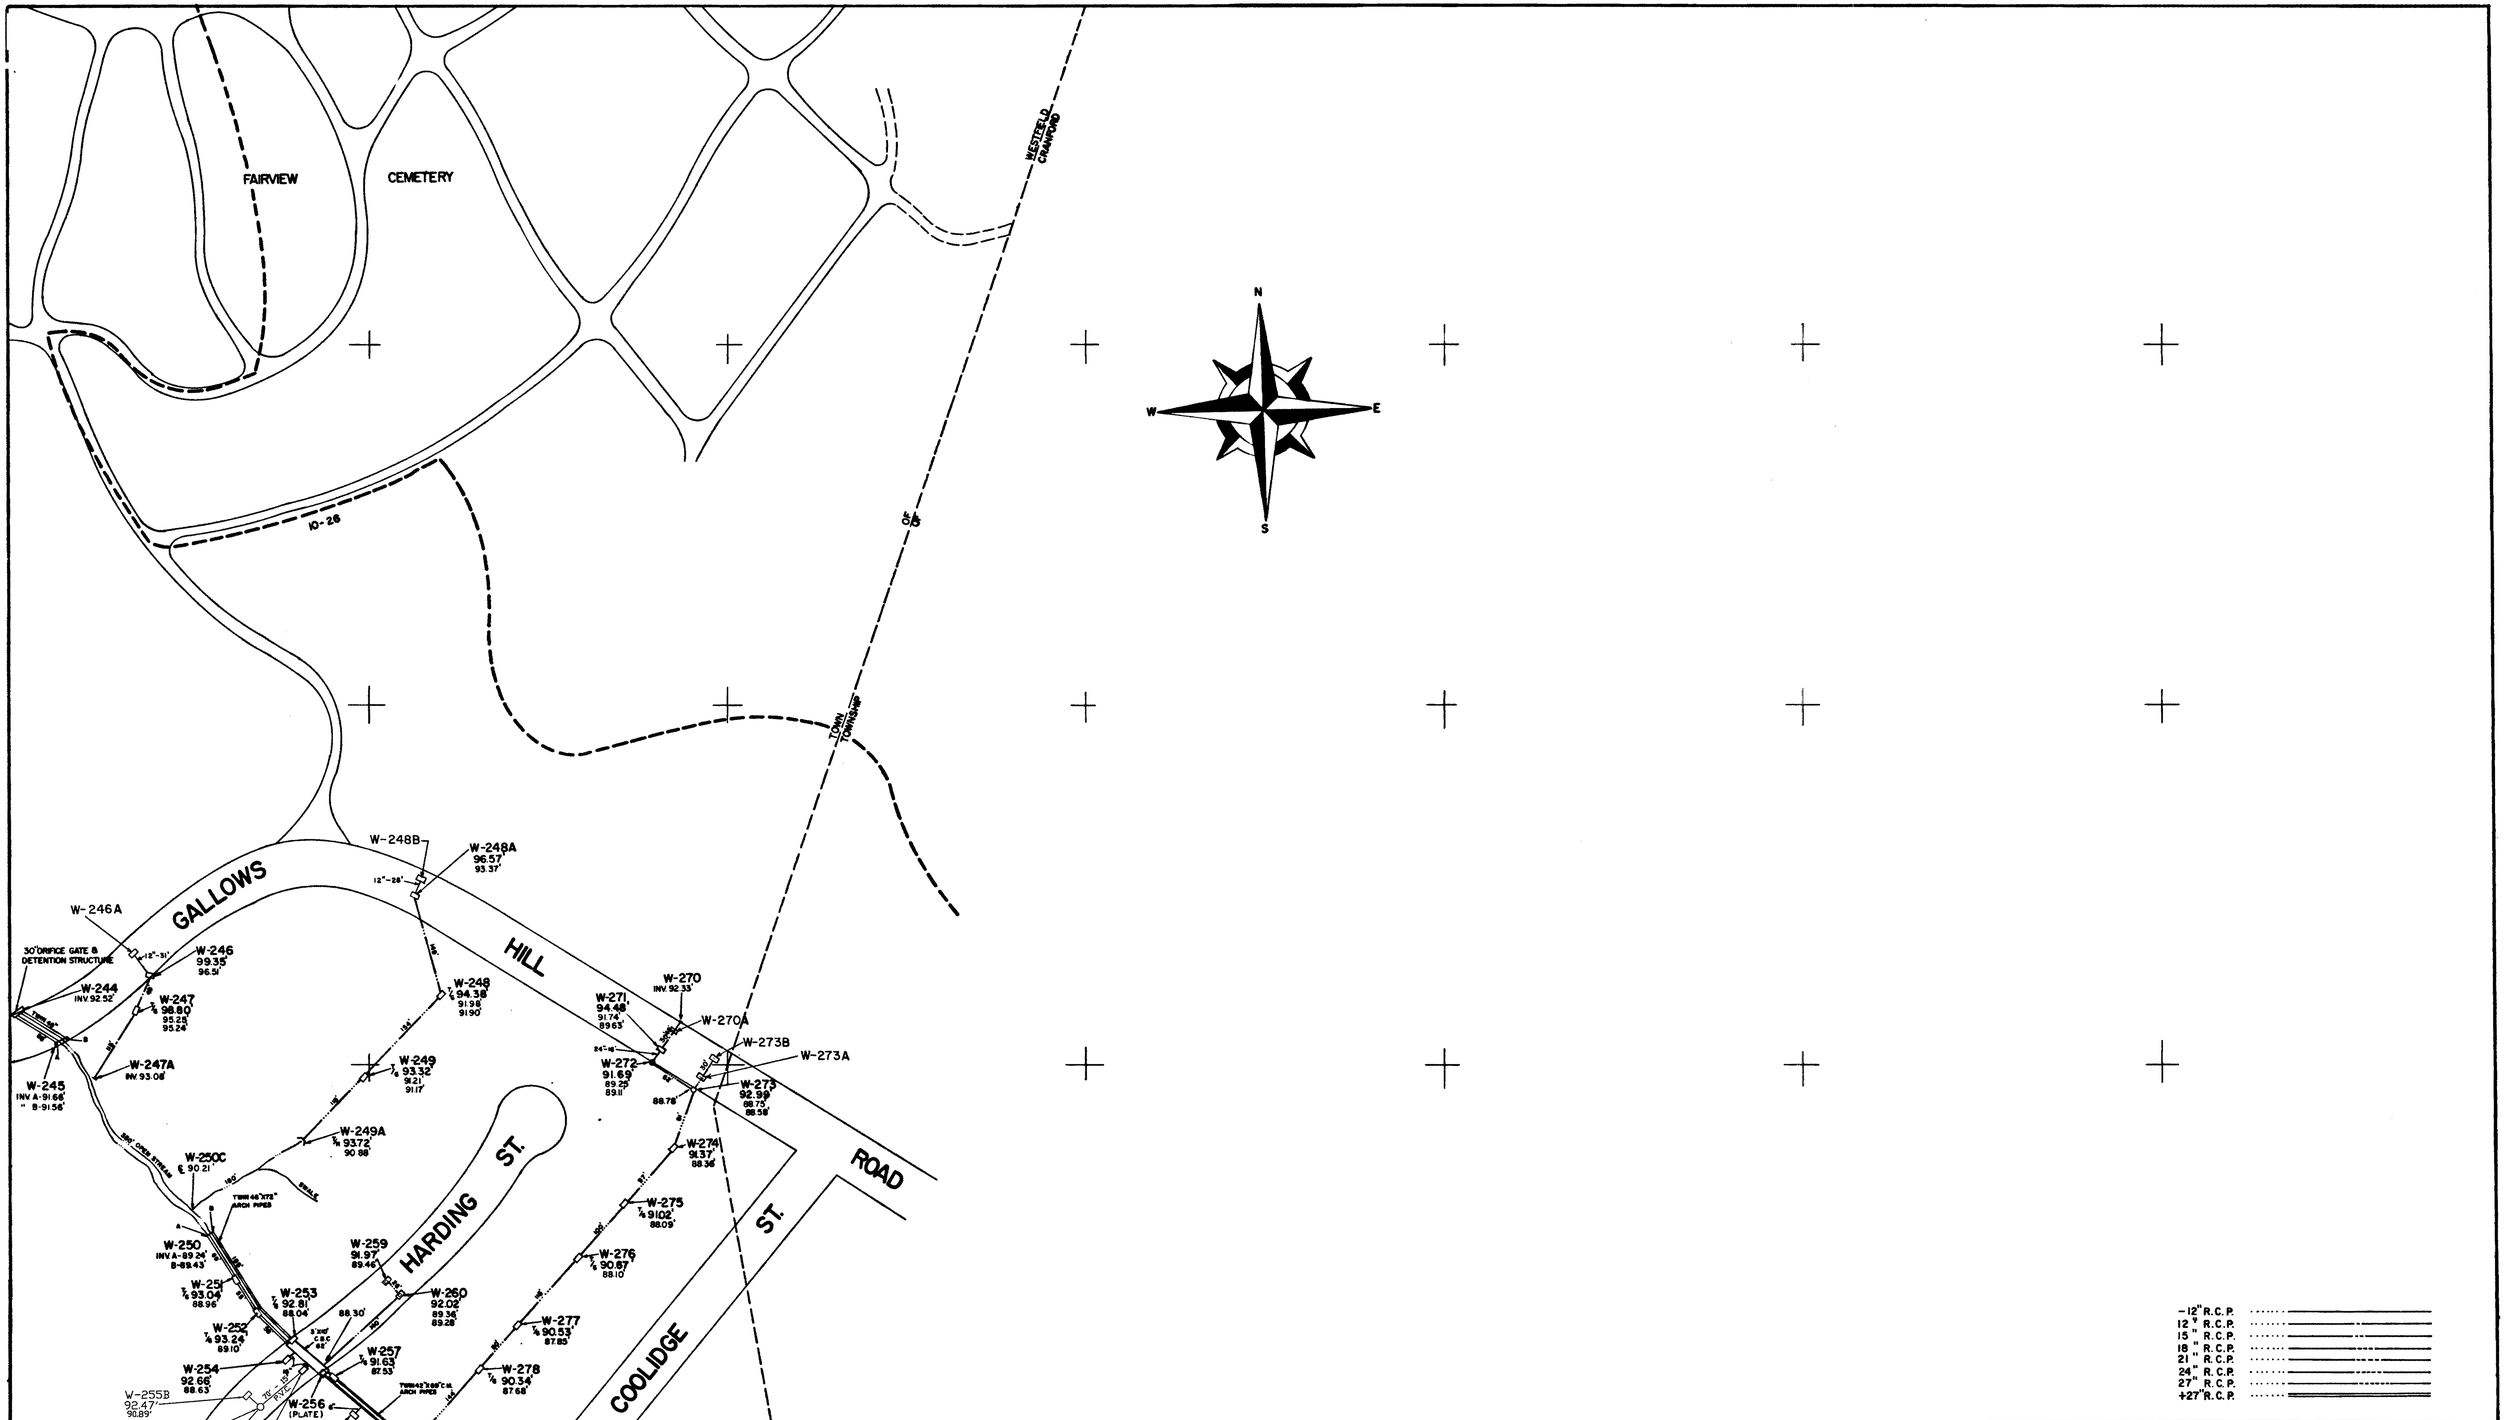

JAMES D. JOSEPHS N.J.P.E.# 17727
TOWN ENGINEER

SCALE: 1" = 100'

100 0 100 200 300 400

NO.	DATE	REVISION
1	1/03	HARDING ST. STORM SEWER PROJECT (JOB: 03002)

RICHARD O. LUSTER P.E.&L.S. 9864

LUSTER AND GUARRIELLO ASSOC. INC.
CONSULTING CIVIL ENGINEERS
AND
LAND SURVEYORS
2279 SOUTH AVE. SCOTCH PLAINS, N.J. 07076

WESTFIELD DRAINAGE STUDY
TOWN OF WESTFIELD
UNION COUNTY, NEW JERSEY

PROJ. NO. 77081

14

SHEET NO.